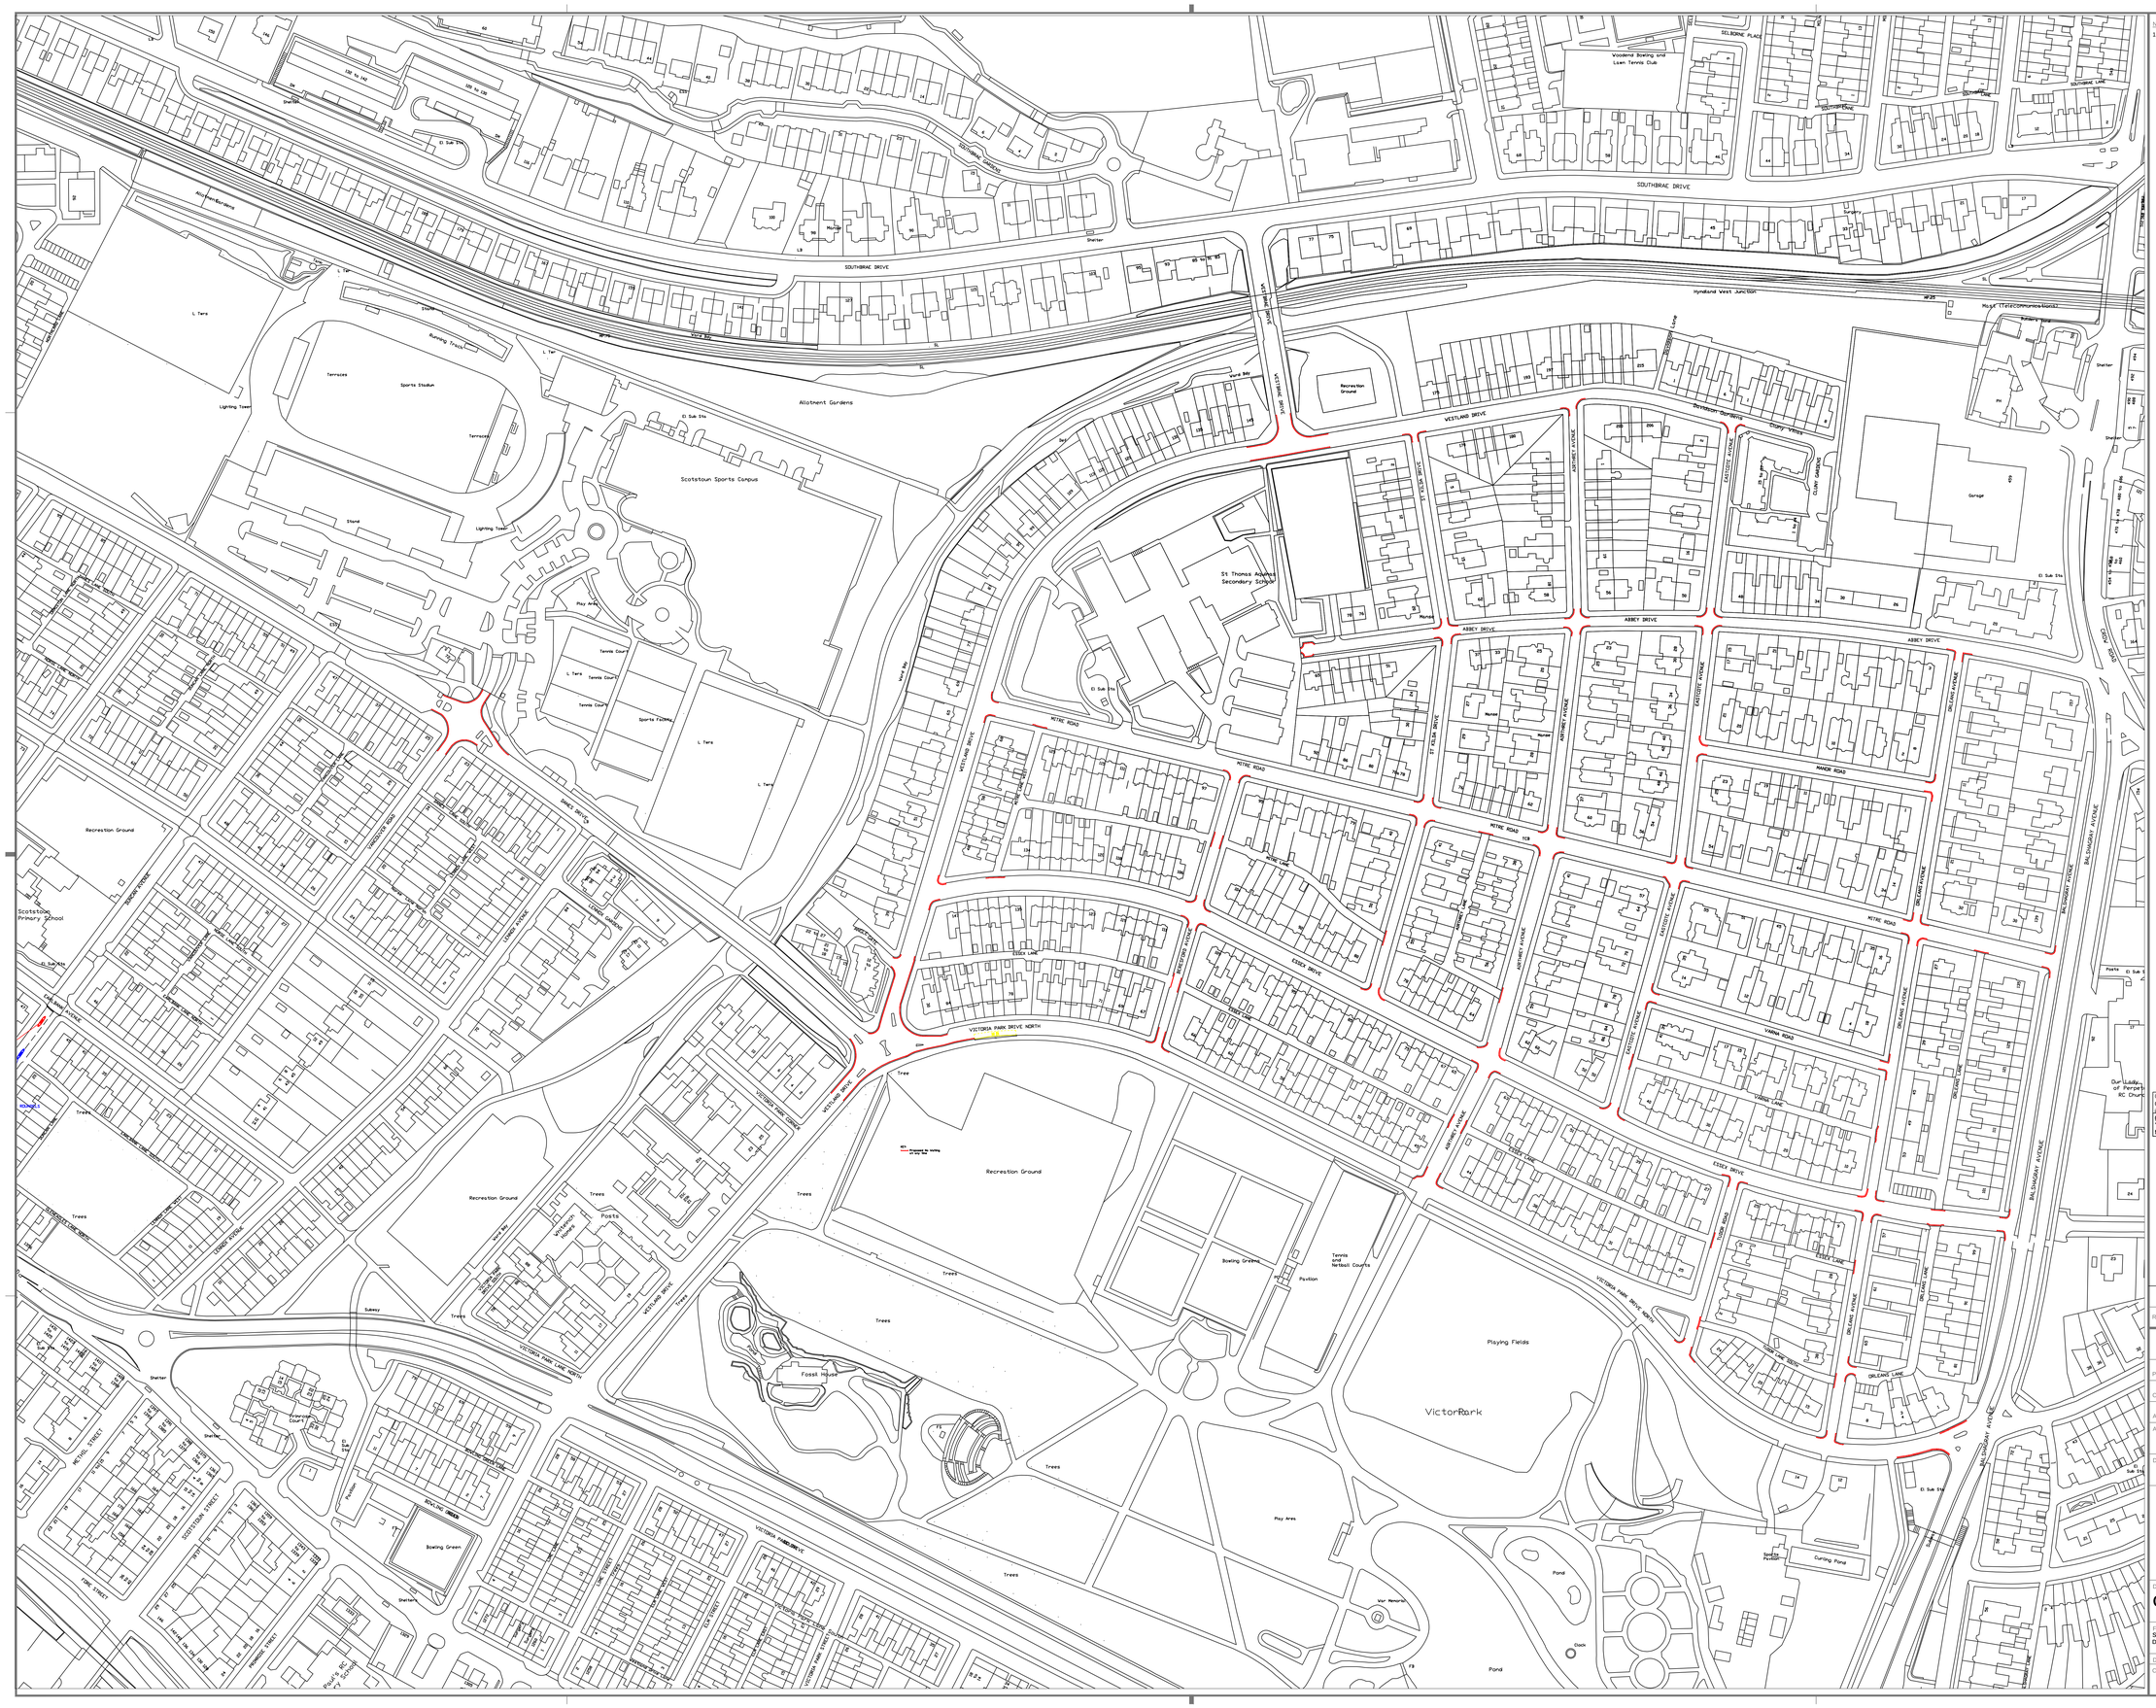

NOTES:

1. All dimensions are in millimetres and all levels are metres above Ordnance Datum unless noted otherwise.

KEY:

Proposed No Waiting at any time

© Crown copyright and database right 2018. OS Licence Number 100023379.
OS MasterMap Imagery layer has been created using Ordnance Survey's own imagery and imagery from other suppliers. This data may contain imagery data sourced from ~~© Getmapping plc, Perfect View Limited, Land Info NZ, DEM, KMS Terra Color Nest~~ and/or 100023379.
You are not permitted to copy, sub-licence or sell any of this data to third parties in any form.

Rev	Date	Revisions	Checked by	Approved by

Glasgow City Council

Prepared by	GT	Date	Nov-17
Checked by		Scale	NTS
Approved by	MB	Software	AutoCAD 2016

Acting Executive Director of Land and Environmental Services:
George Gillespie BEng (Hons) CEng MICE

Design Office:
Exchange House, 231 George Street, Glasgow, G1 1RX

Scotstoun/Jordanhill proposals No Waiting At Anytime

Drawing No:
GT/001

File location:
S:\OPS\TRAFFIC AND ROAD SAFETY (EDRMS)\CAD Drawings\citywide drawings\citywide cad drawings\scotstoun tro.dwg

Drawing Status: Prelim ✓ | Tender | Contract | Record

Client:

Original Drawing Size: 1189*841 (A0)