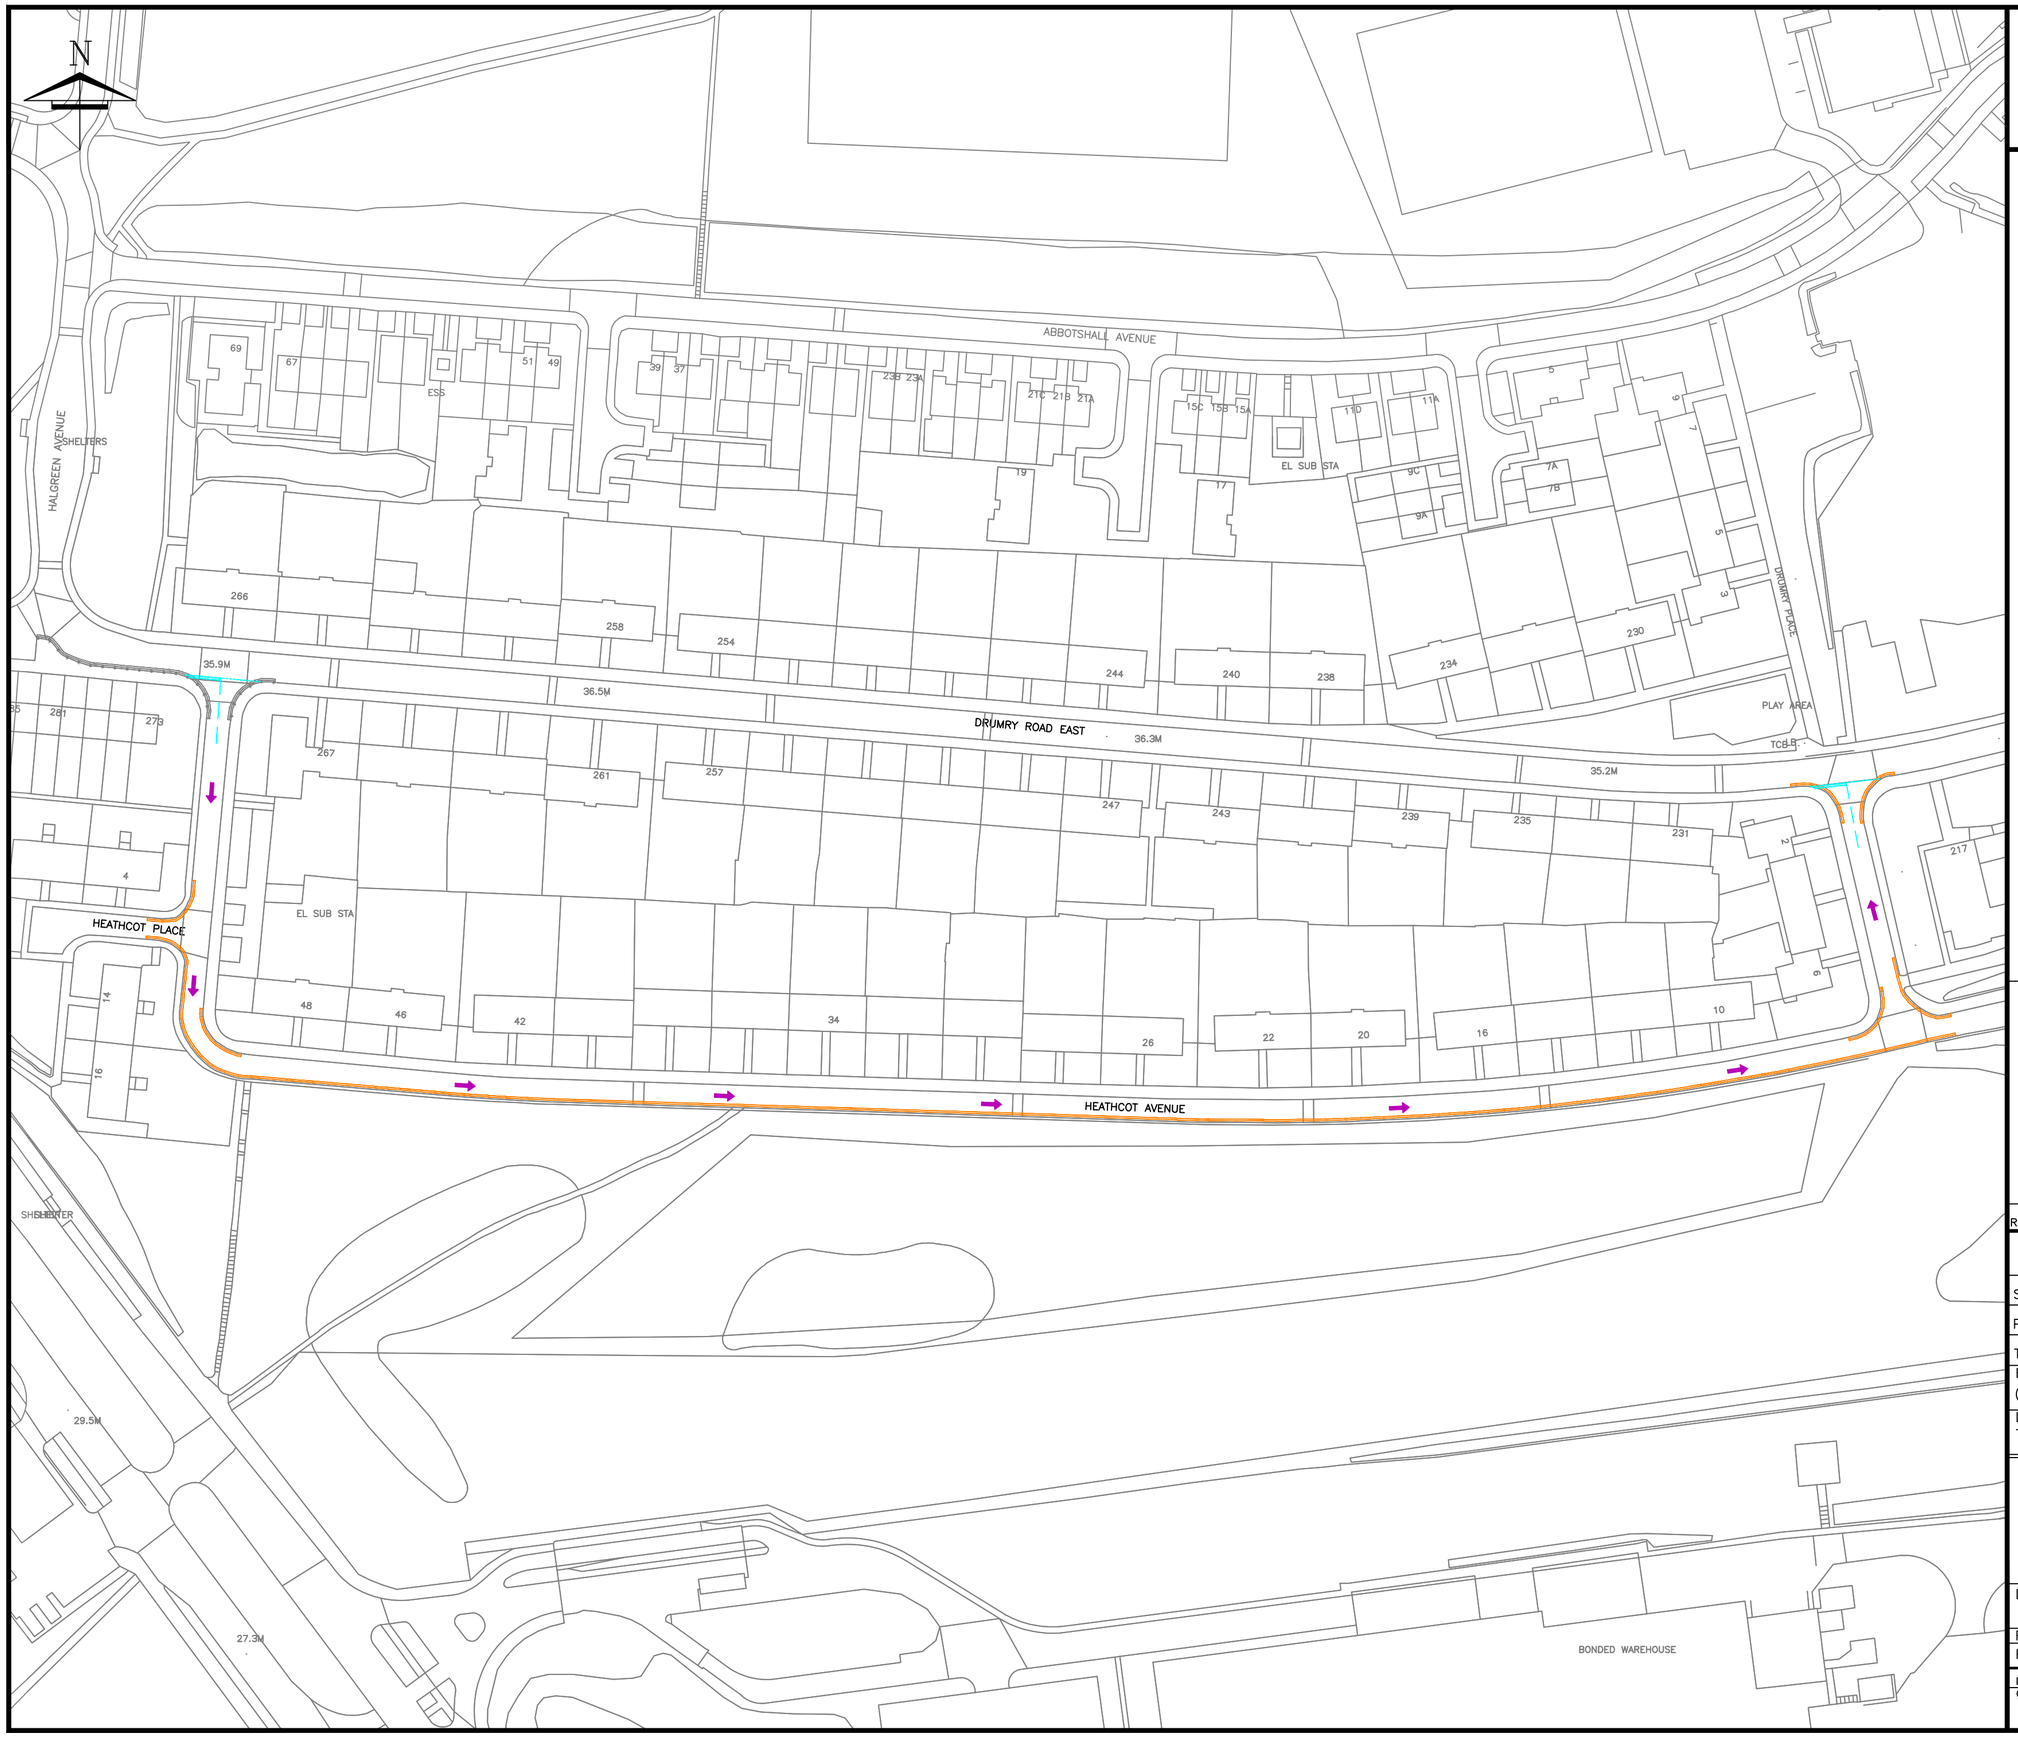

Notes:

© Crown Copyright [and database rights] 2016. All rights reserved.
OS Licence Number 100023379. You are not permitted to copy, sub-license, distribute or sell any of this data to third parties in any form.

KEY:

Proposed No Waiting at Any Time

Proposed One Way Operation

Existing Restrictions

Rev:	Date:	Revisions	Checked Date:	Appvd Date:

Glasgow City Council

Scale	: NTS	Date	: JAN - 2019
Prepared by	: MW	Checked by	: AB
Traced by	: MW	Approved by	: MB

Executive Director of Neighbourhoods and Sustainability:
George Gillespie BEng (Hons) CEng MICE

Design Office: Neighbourhoods & Sustainability
Traffic and Road Safety, 231 George St, Glasgow, G1 1RX.

THE GLASGOW CITY COUNCIL (HEATHCOT AVENUE) (TRAFFIC REGULATION) ORDER 201_

Drawing No: 001 (Publication)

Rev:

File No:

Drawing Status: Prelim. | Tender | Contract | Record

Client:

Glasgow CITY COUNCIL